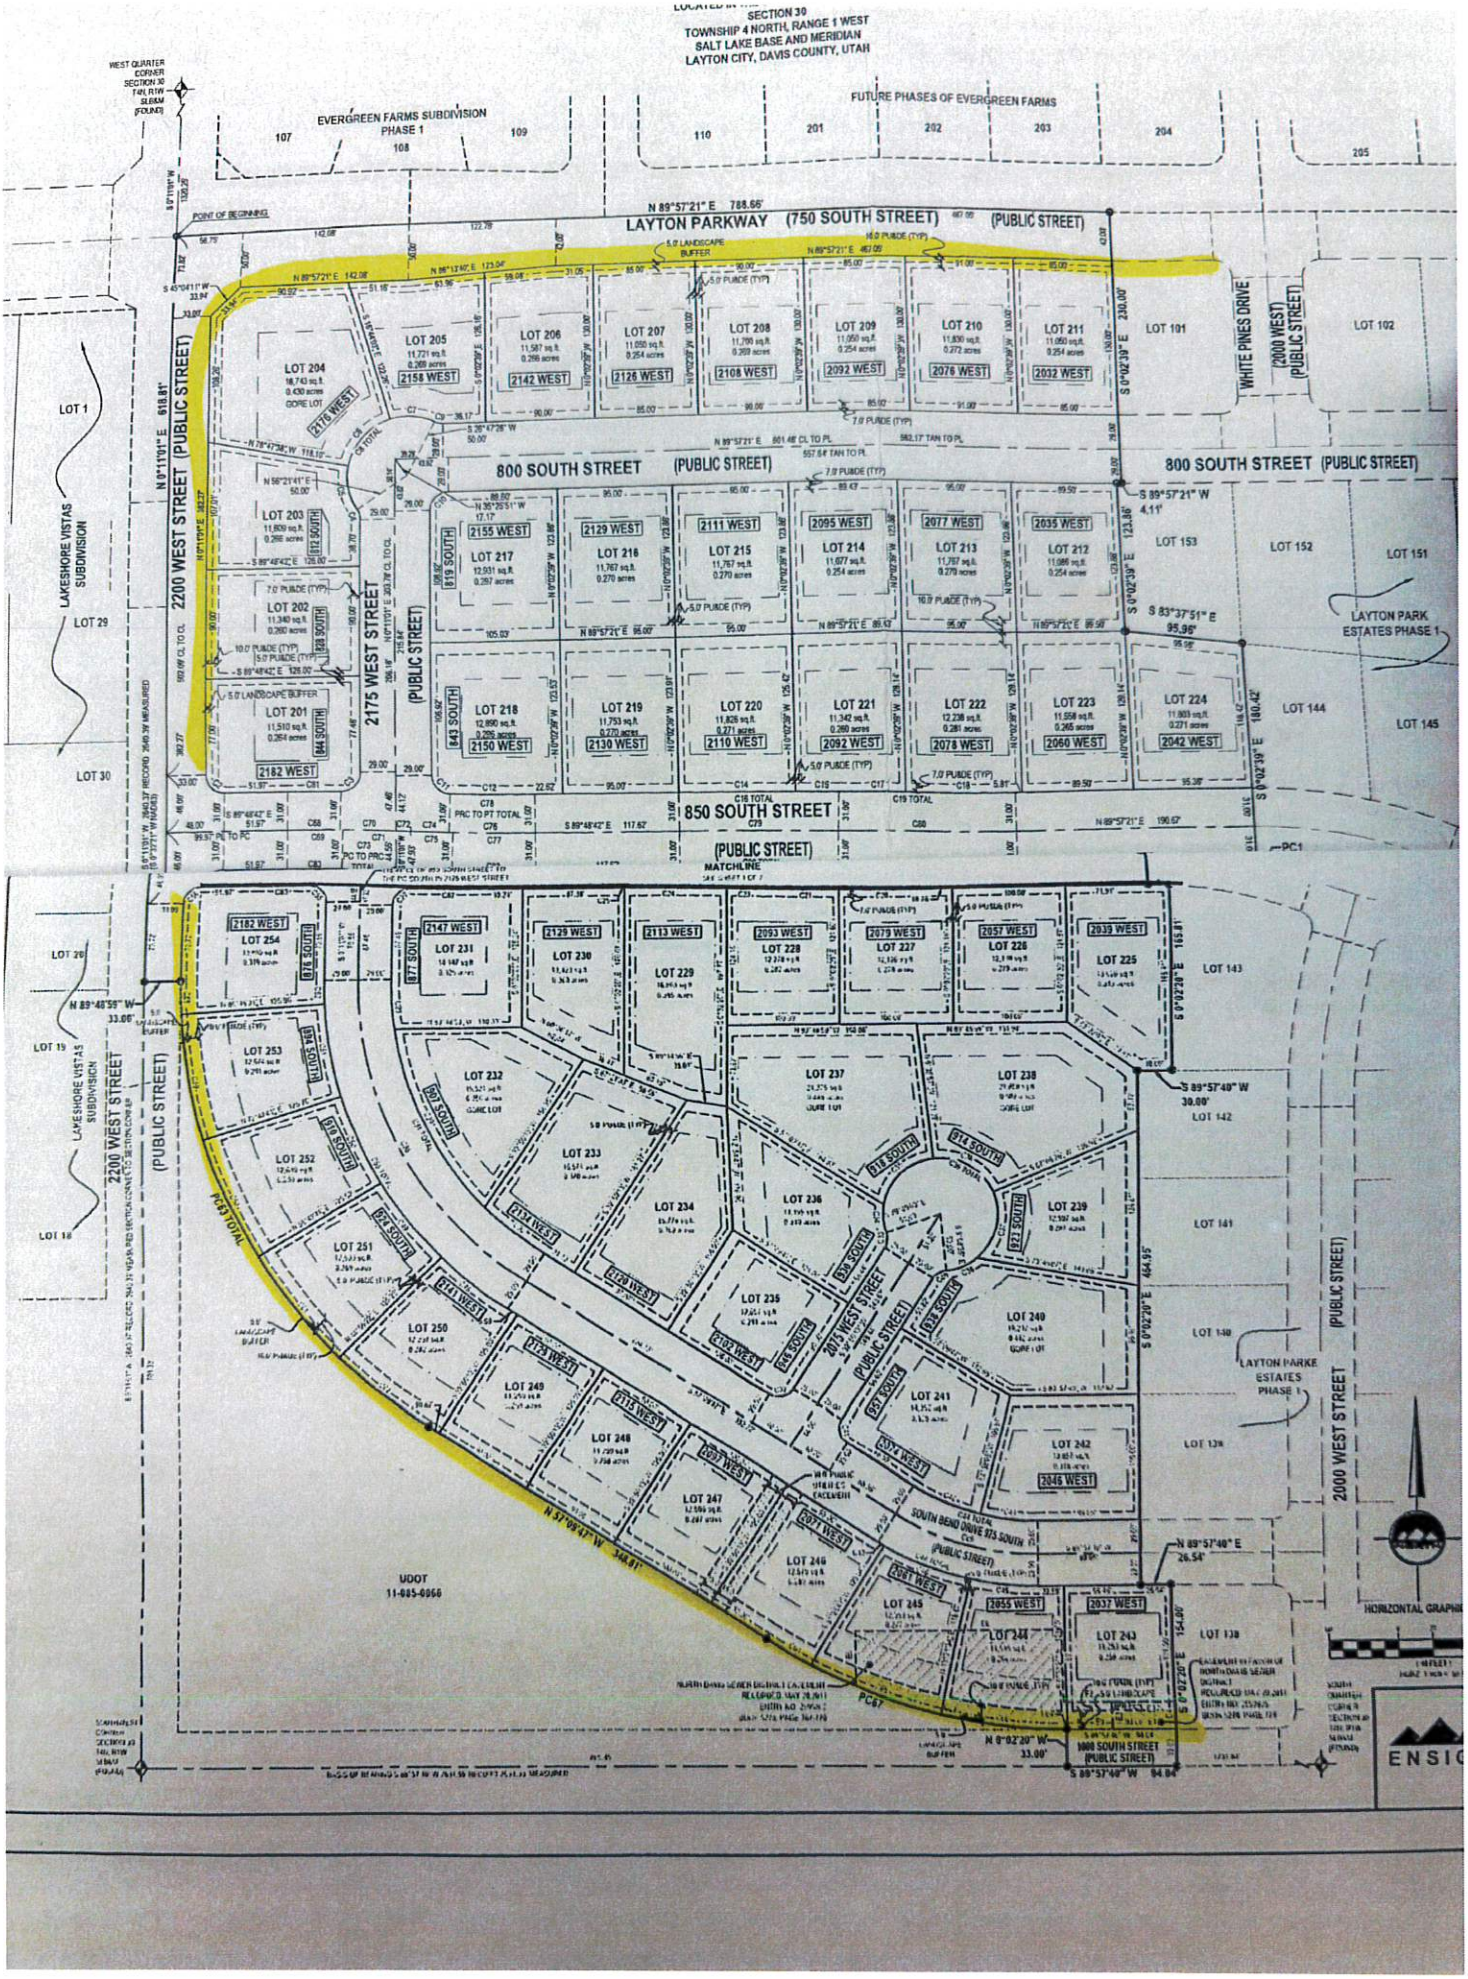
SECTION 30
TOWNSHIP 4 NORTH, RANGE 1 WEST
SALT LAKE BASE AND MERIDIAN
LAYTON CITY, DAVIS COUNTY, UTAH
EVERGREEN FARMS SUBDIVISION PHASE 1
FUTURE PHASES OF EVERGREEN FARMS
LAYTON PARKWAY (750 SOUTH STREET) (PUBLIC STREET)
800 SOUTH STREET (PUBLIC STREET)
850 SOUTH STREET (PUBLIC STREET)
2200 WEST STREET (PUBLIC STREET)
2175 WEST STREET (PUBLIC STREET)
2075 WEST STREET (PUBLIC STREET)
2000 WEST STREET (PUBLIC STREET)
WHITE PINES DRIVE (2000 WEST) (PUBLIC STREET)
LAKESHORE VISTAS SUBDIVISION
LAYTON PARK ESTATES PHASE 1
LAYTON PARKE ESTATES PHASE 1
SOUTH BEND DRIVE 975 SOUTH (PUBLIC STREET)
1000 SOUTH STREET (PUBLIC STREET)
UDOT 11-085-0066
MATCHLINE
HORIZONTAL GRAPHIC
ENSIG